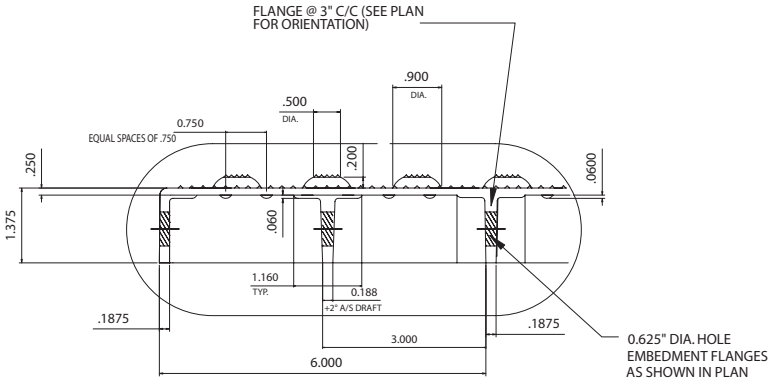

DETAIL "B"

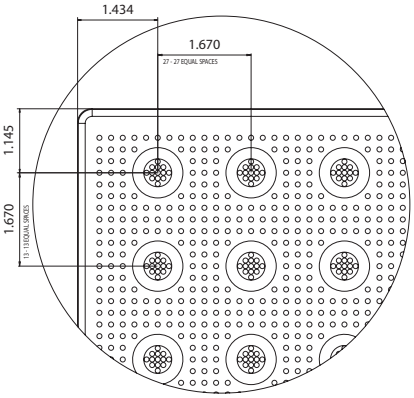

DETAIL "A"

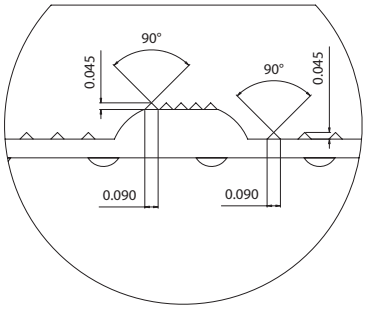

DETAIL "C"

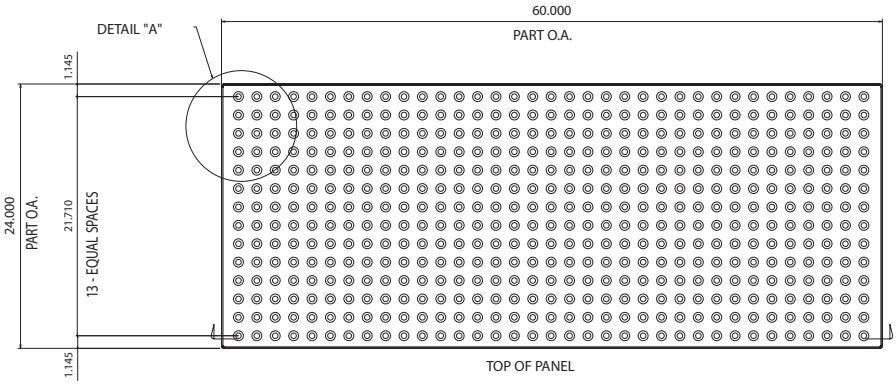

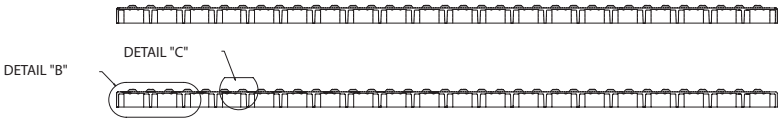

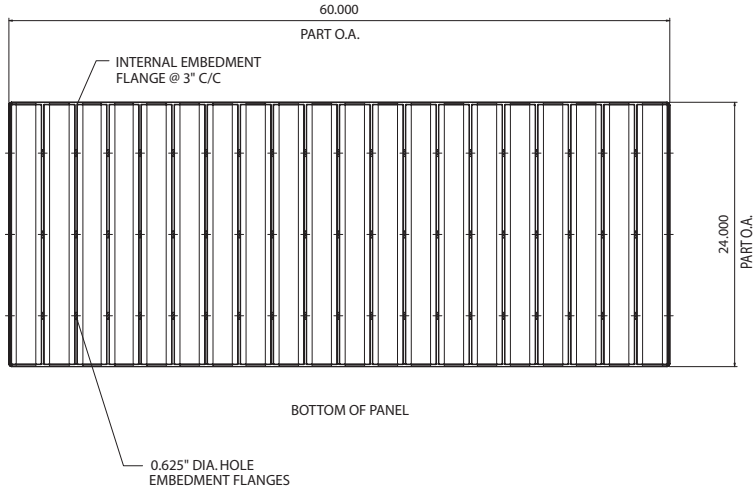

MATERIAL LIST			
ITEM	DESCRIPTION	PART NO.	QTY
1			
2			
3			
4			

SCALE: AS NOTED
FULL SIZE

TRADE: DETECTABLE WARNING SURFACE
PART NO.: SEE MATERIAL LIST

MATERIAL:

PROJECT:

EMBEDMENT PANEL DETECTABLE
WARNING SURFACE SYSTEM
24" x 60" SOUND ATTENUATING
CURB RAMP TILE (INLINE DOME)
PLANS AND DETAILS

DRAWING NO.:

REV. NO.:

ADA SOLUTIONS, INC.
PO BOX 3
N.BILLERICA, MA 01862